




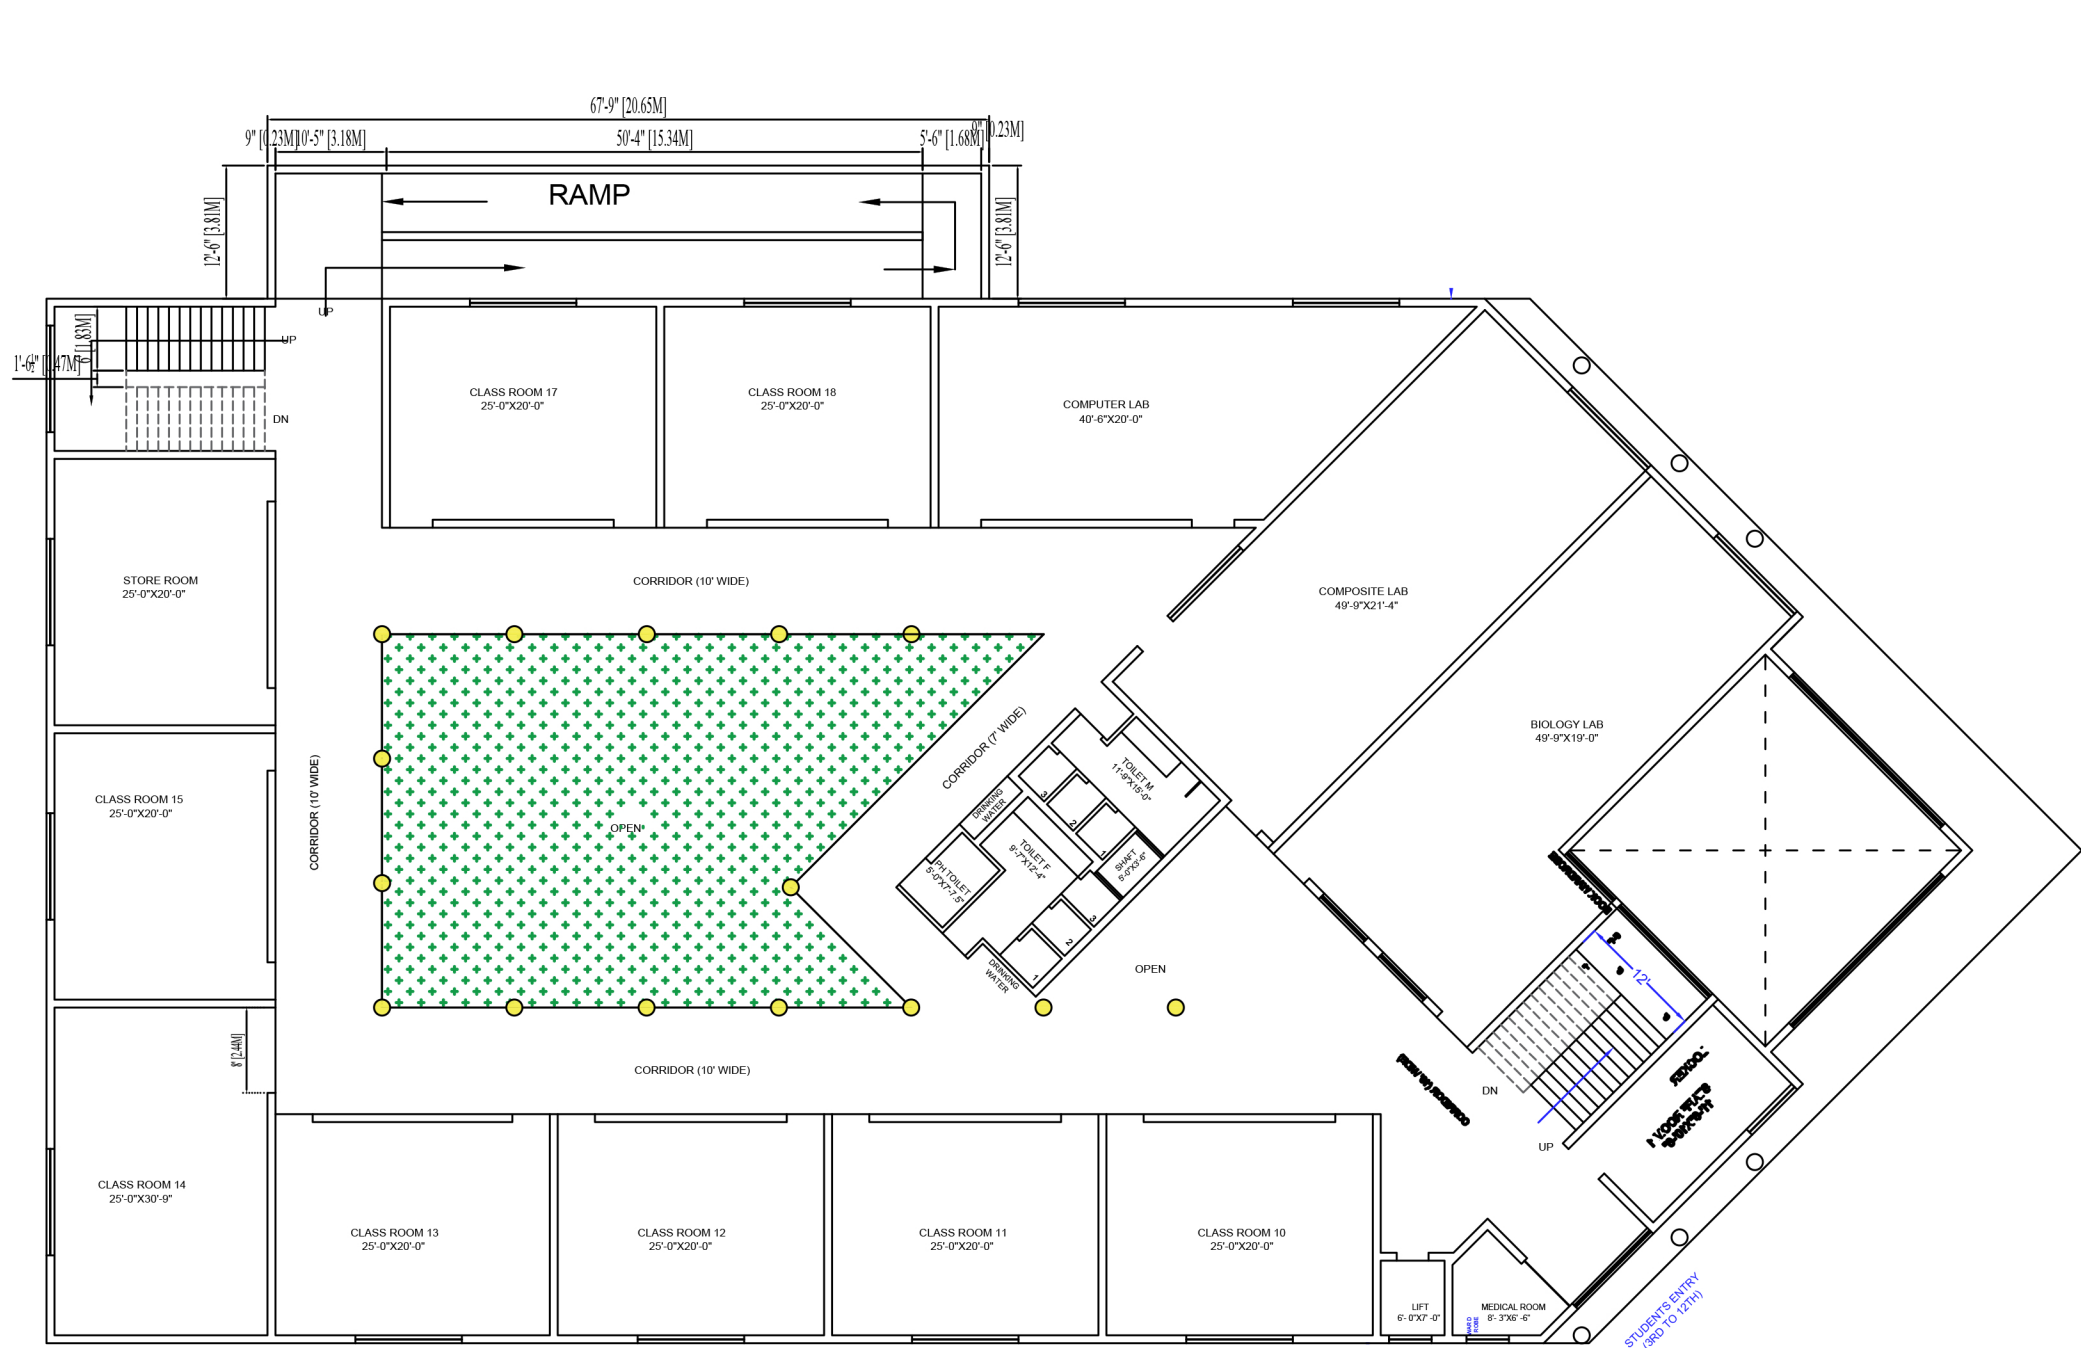


FIRST FLOOR

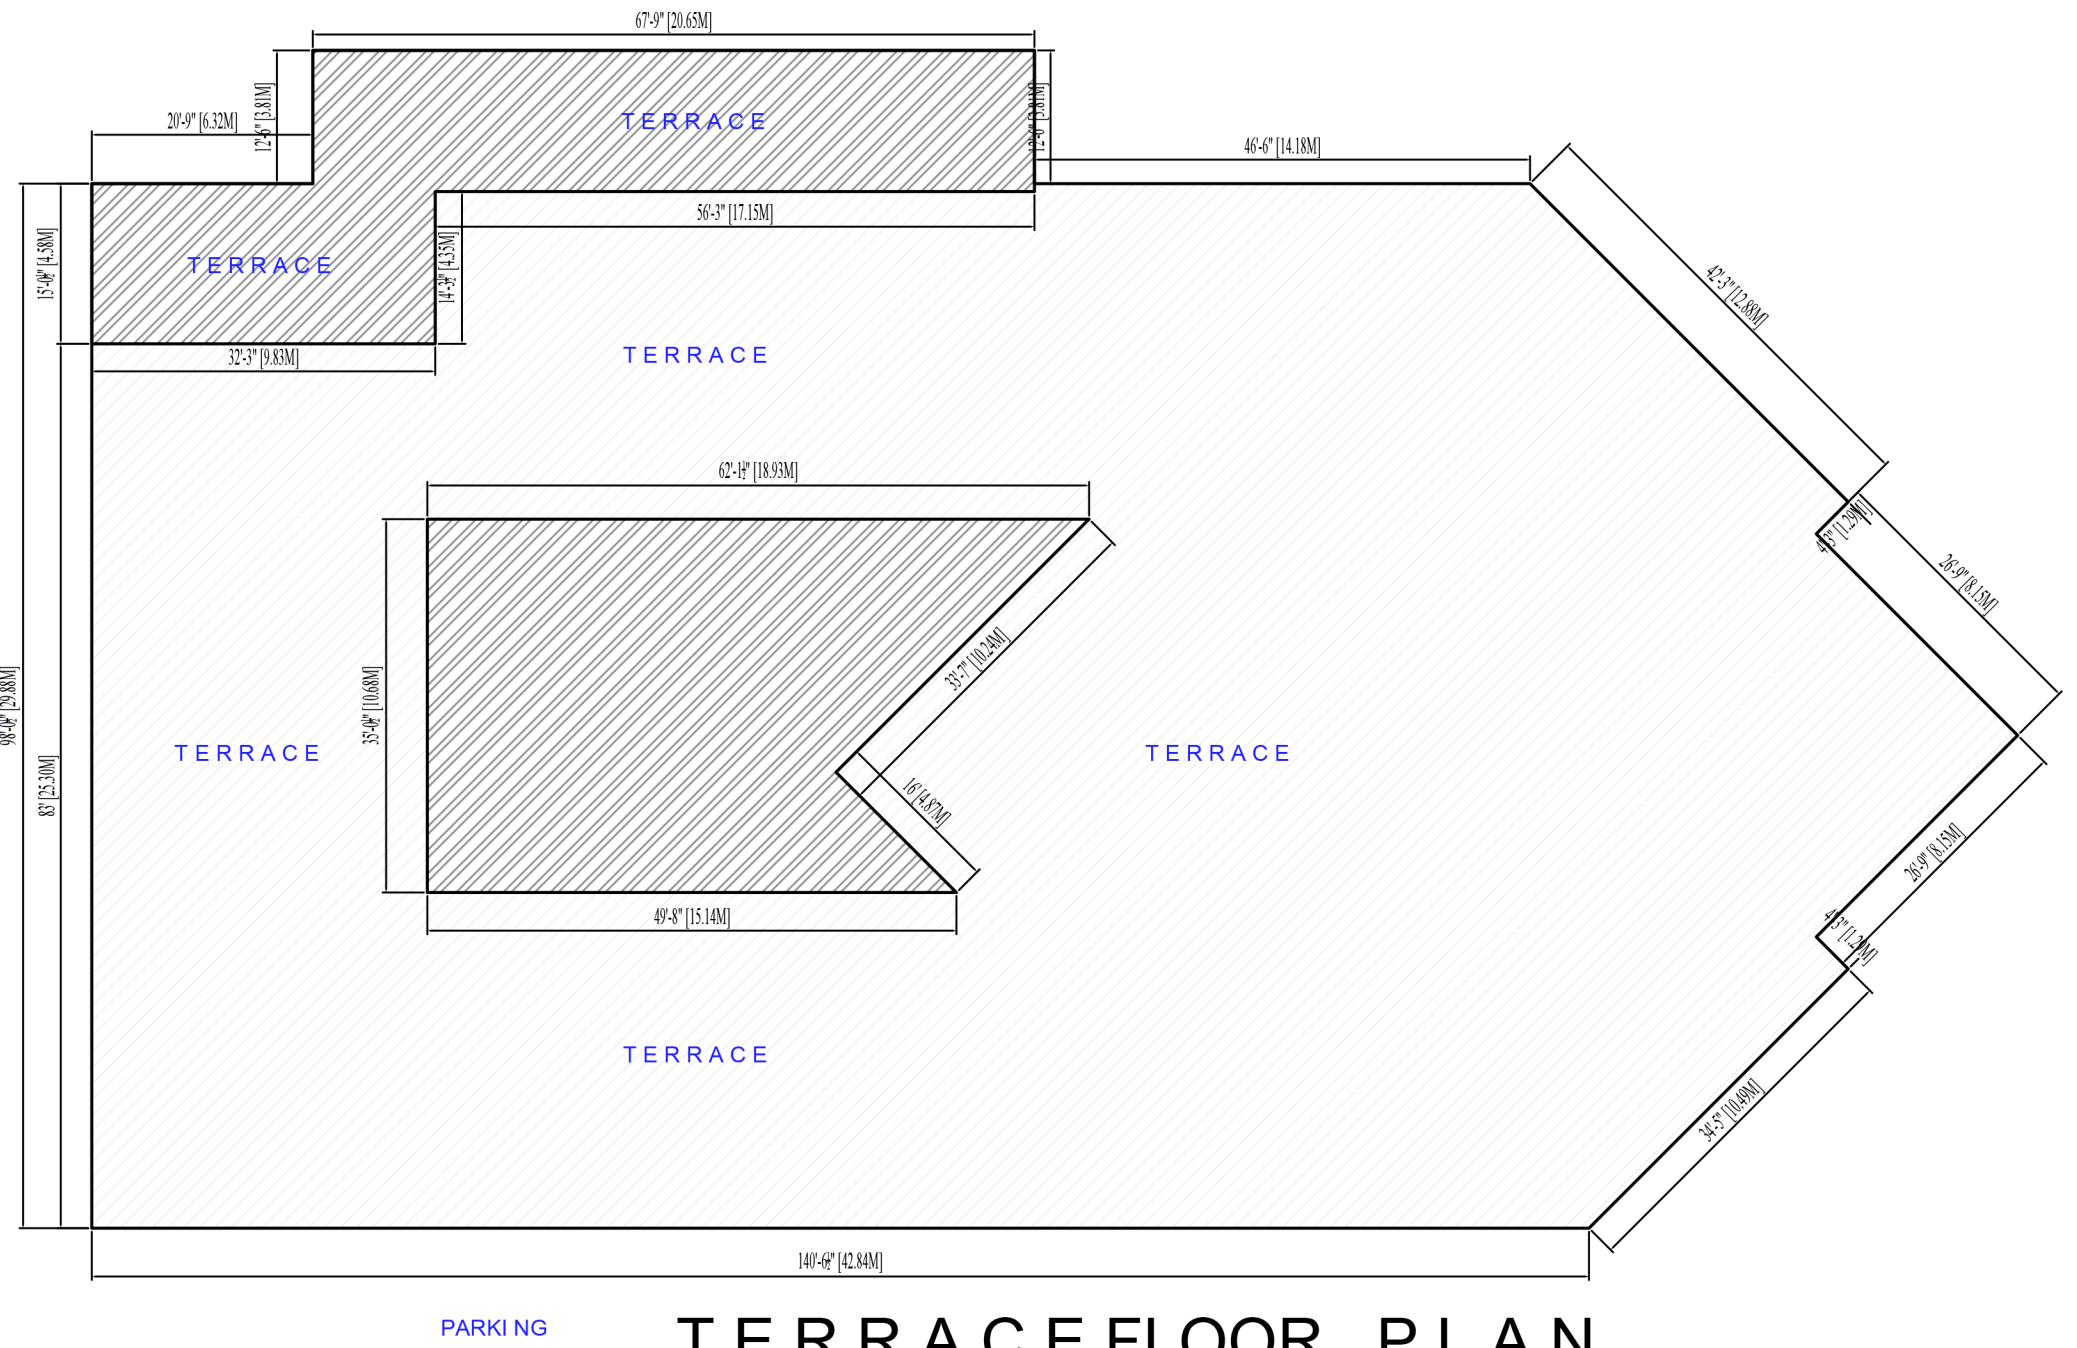

TERRACE FLOOR PLAN

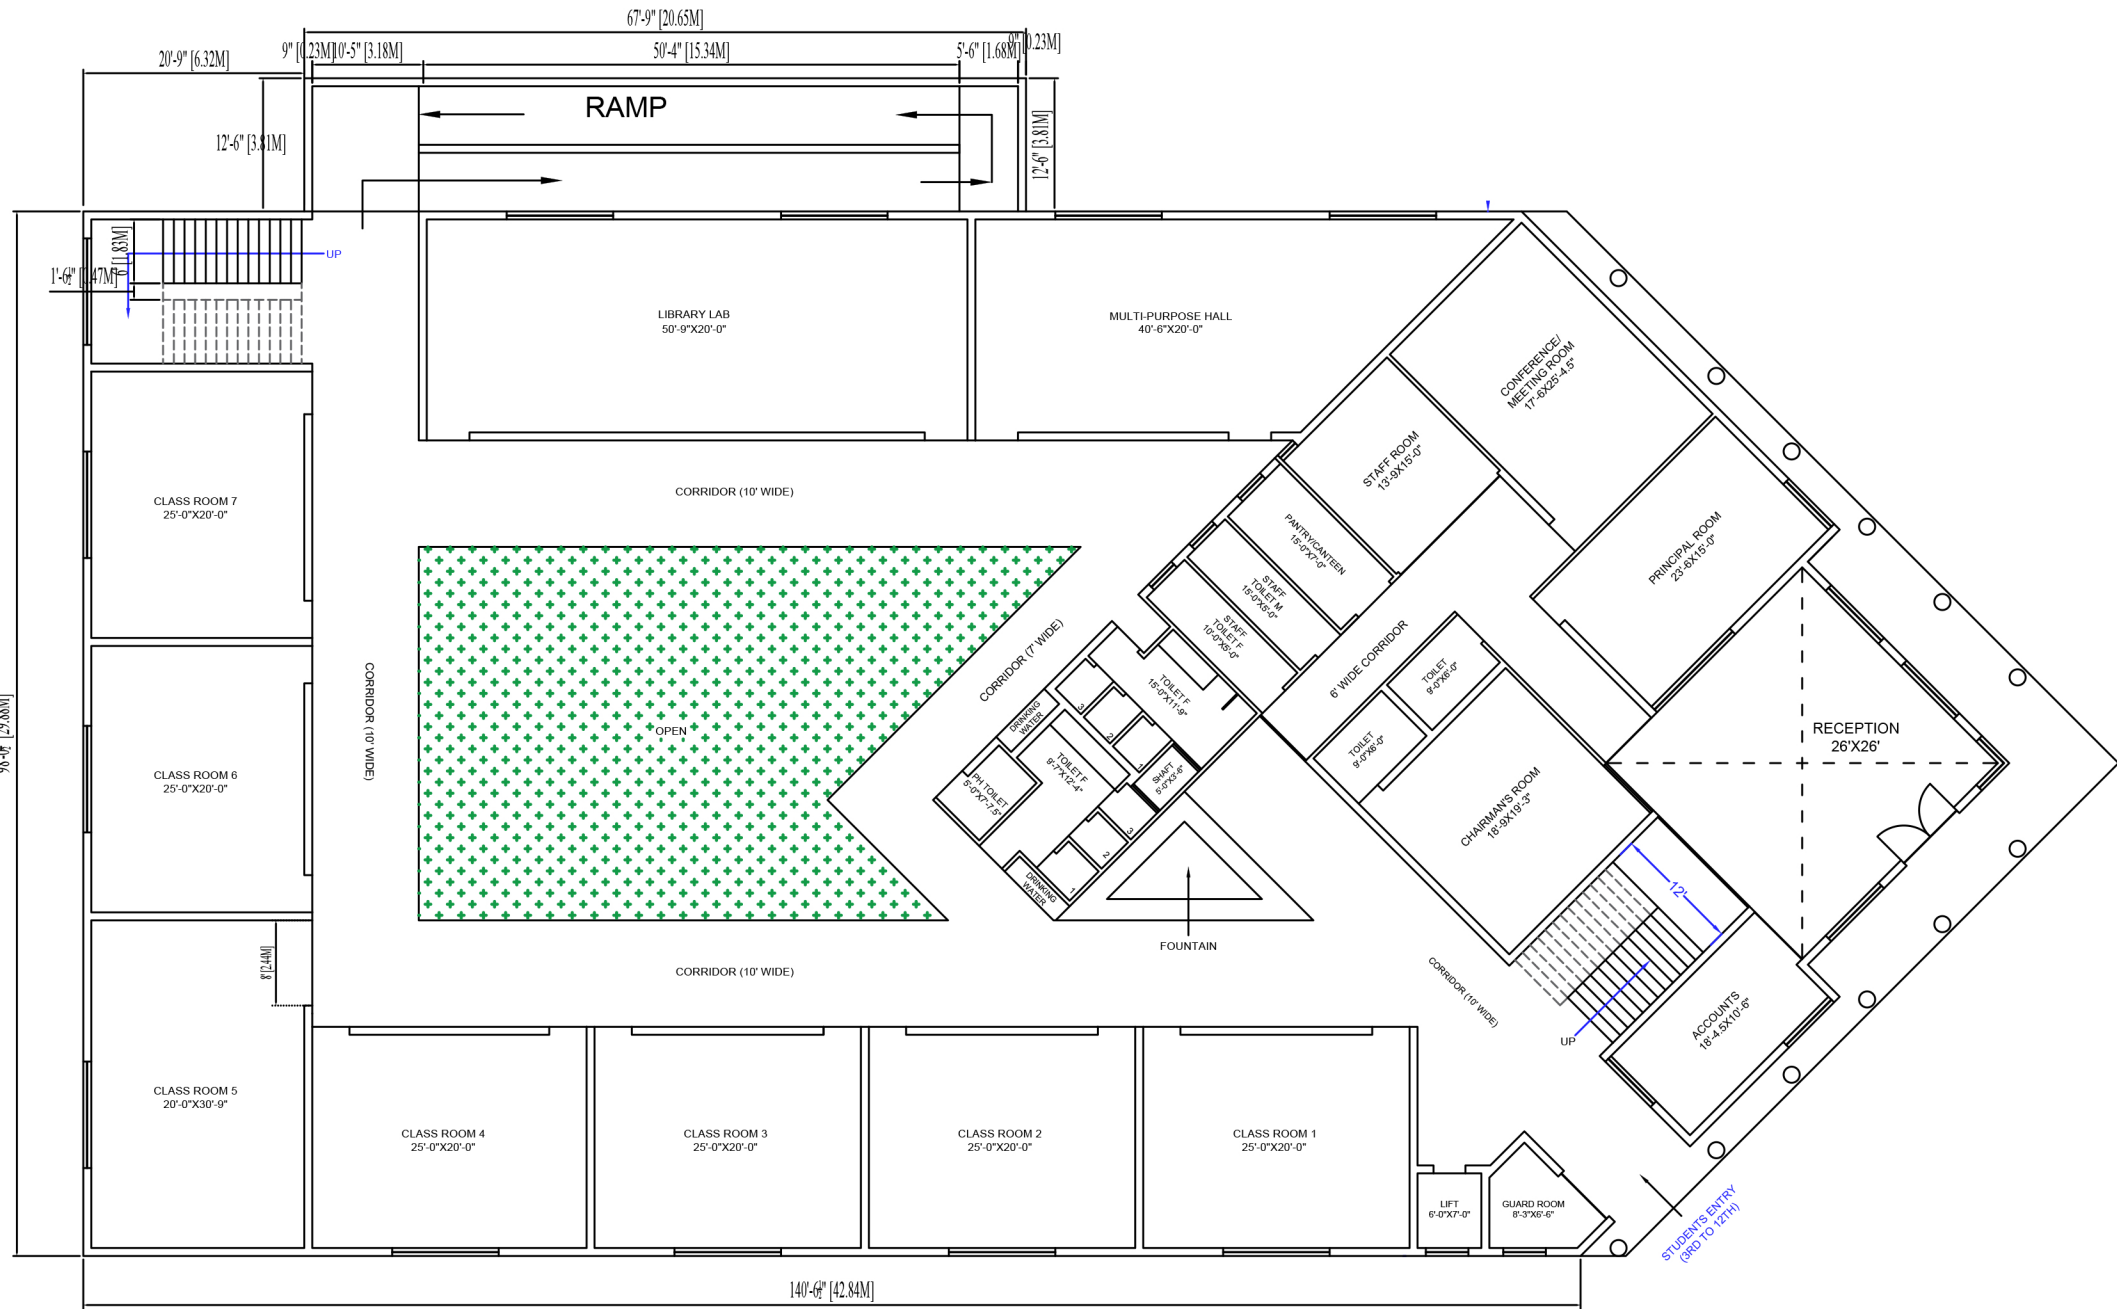

GROUND FLOOR

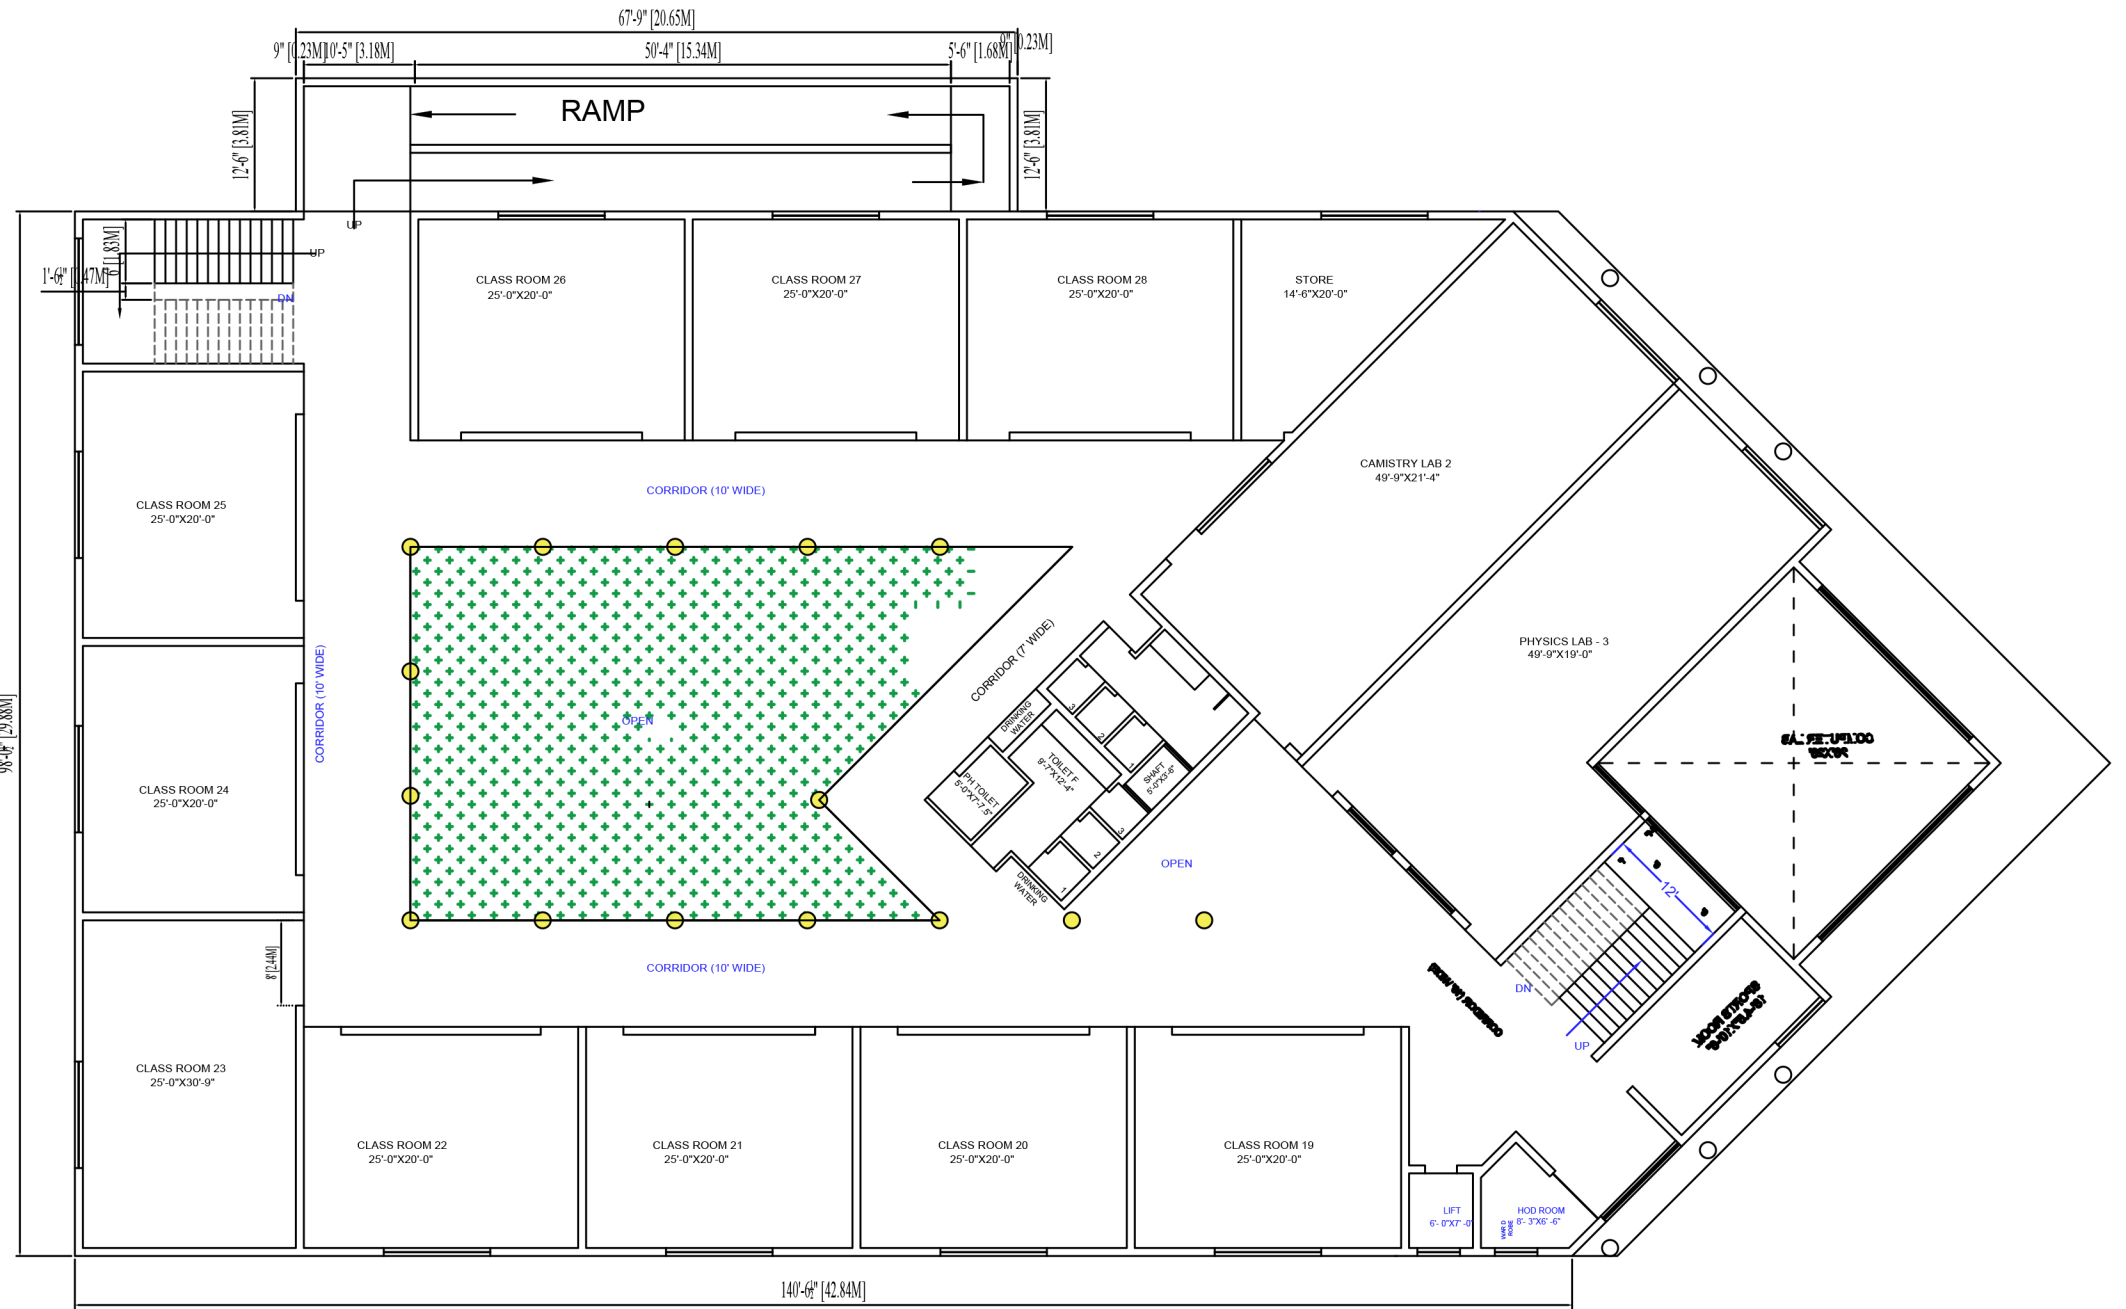

SECOND FLOOR

AREA STATE MENT :-


TOTAL AREA OF PLOT = 108,900 SQ.FT, 10117.1411 SQMT OR 12100.00 SQYD OR 20. KANAL

EXISTING COVD. AREA ON SEHRAWAT WORLD SCHOOL BUILDING
G.FLOOR = 14,815.7. SQ.FT, 1376.43 .SQMT


EXISTING COVD. AREA ON SEHRAWAT WORLD SCHOOL BUILDING
F.FLOOR = 14,815.7. SQ.FT, 1376.43 .SQMT

EXISTING COVD. AREA ON SEHRAWAT WORLD SCHOOL BUILDING
S.FLOOR = 14,815.7. SQ.FT, 1376.43 .SQMT


TOTAL COVD.AREA ALL FLOOR'S = 4129.27 SQMT & 4447.1. SQFT

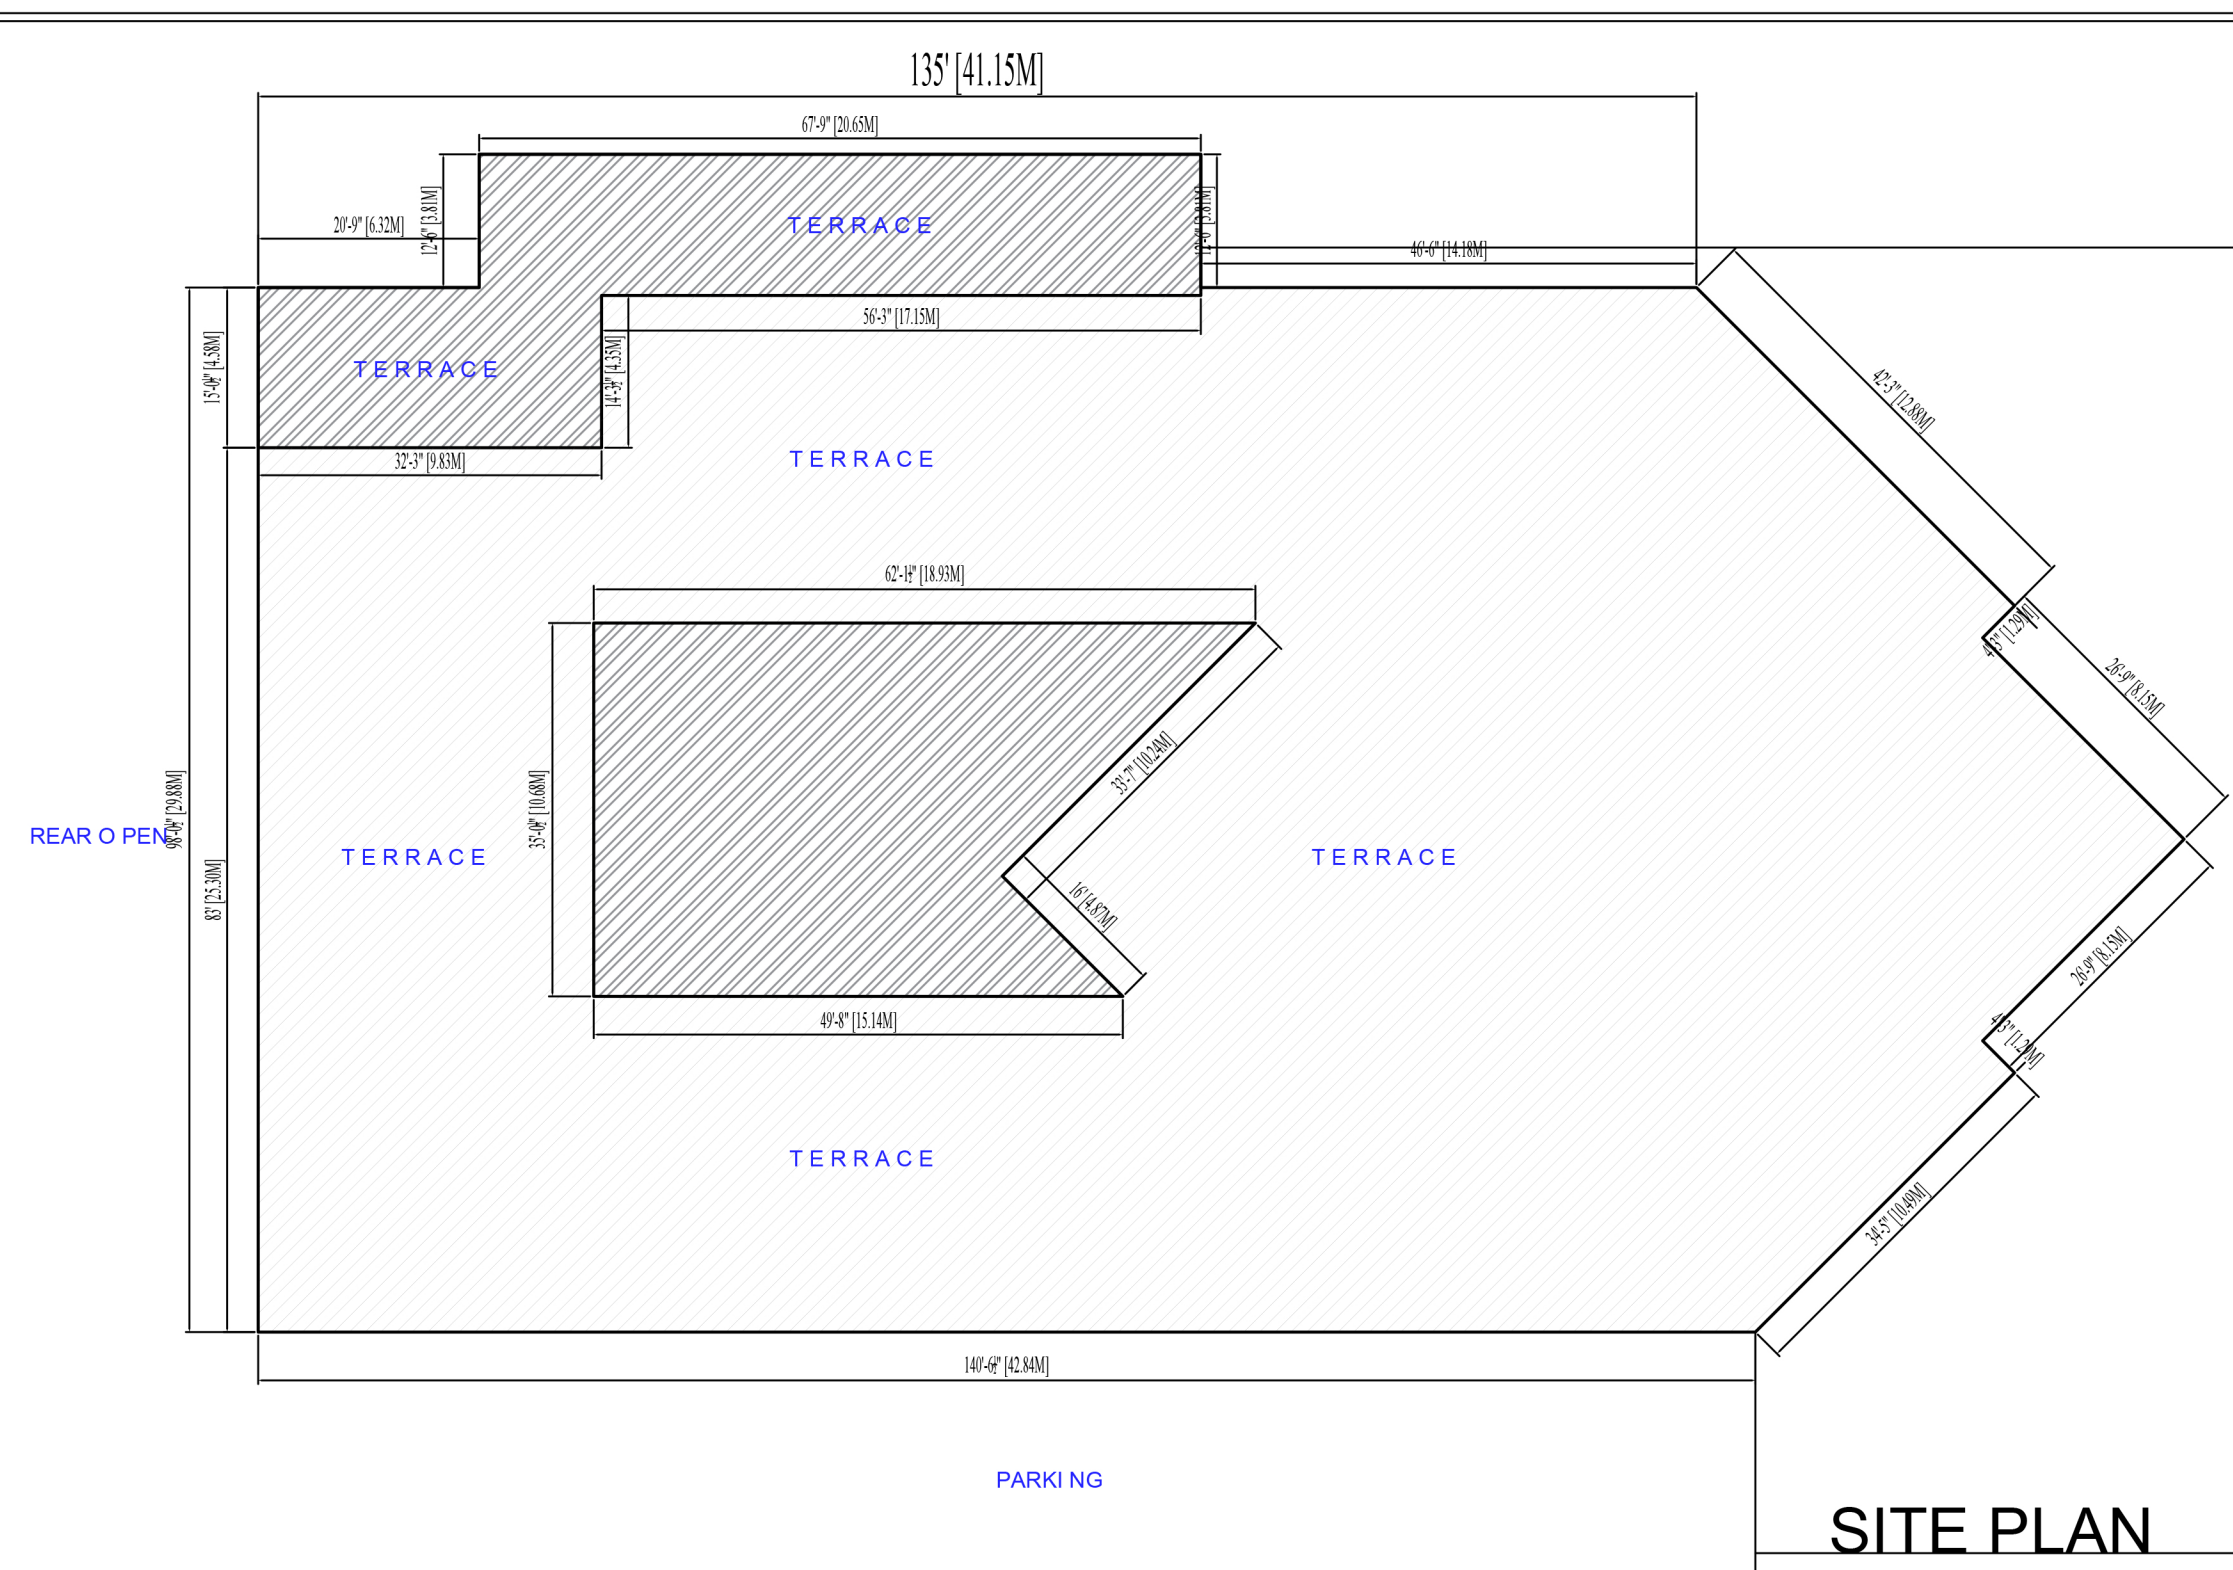

SITE PLAN

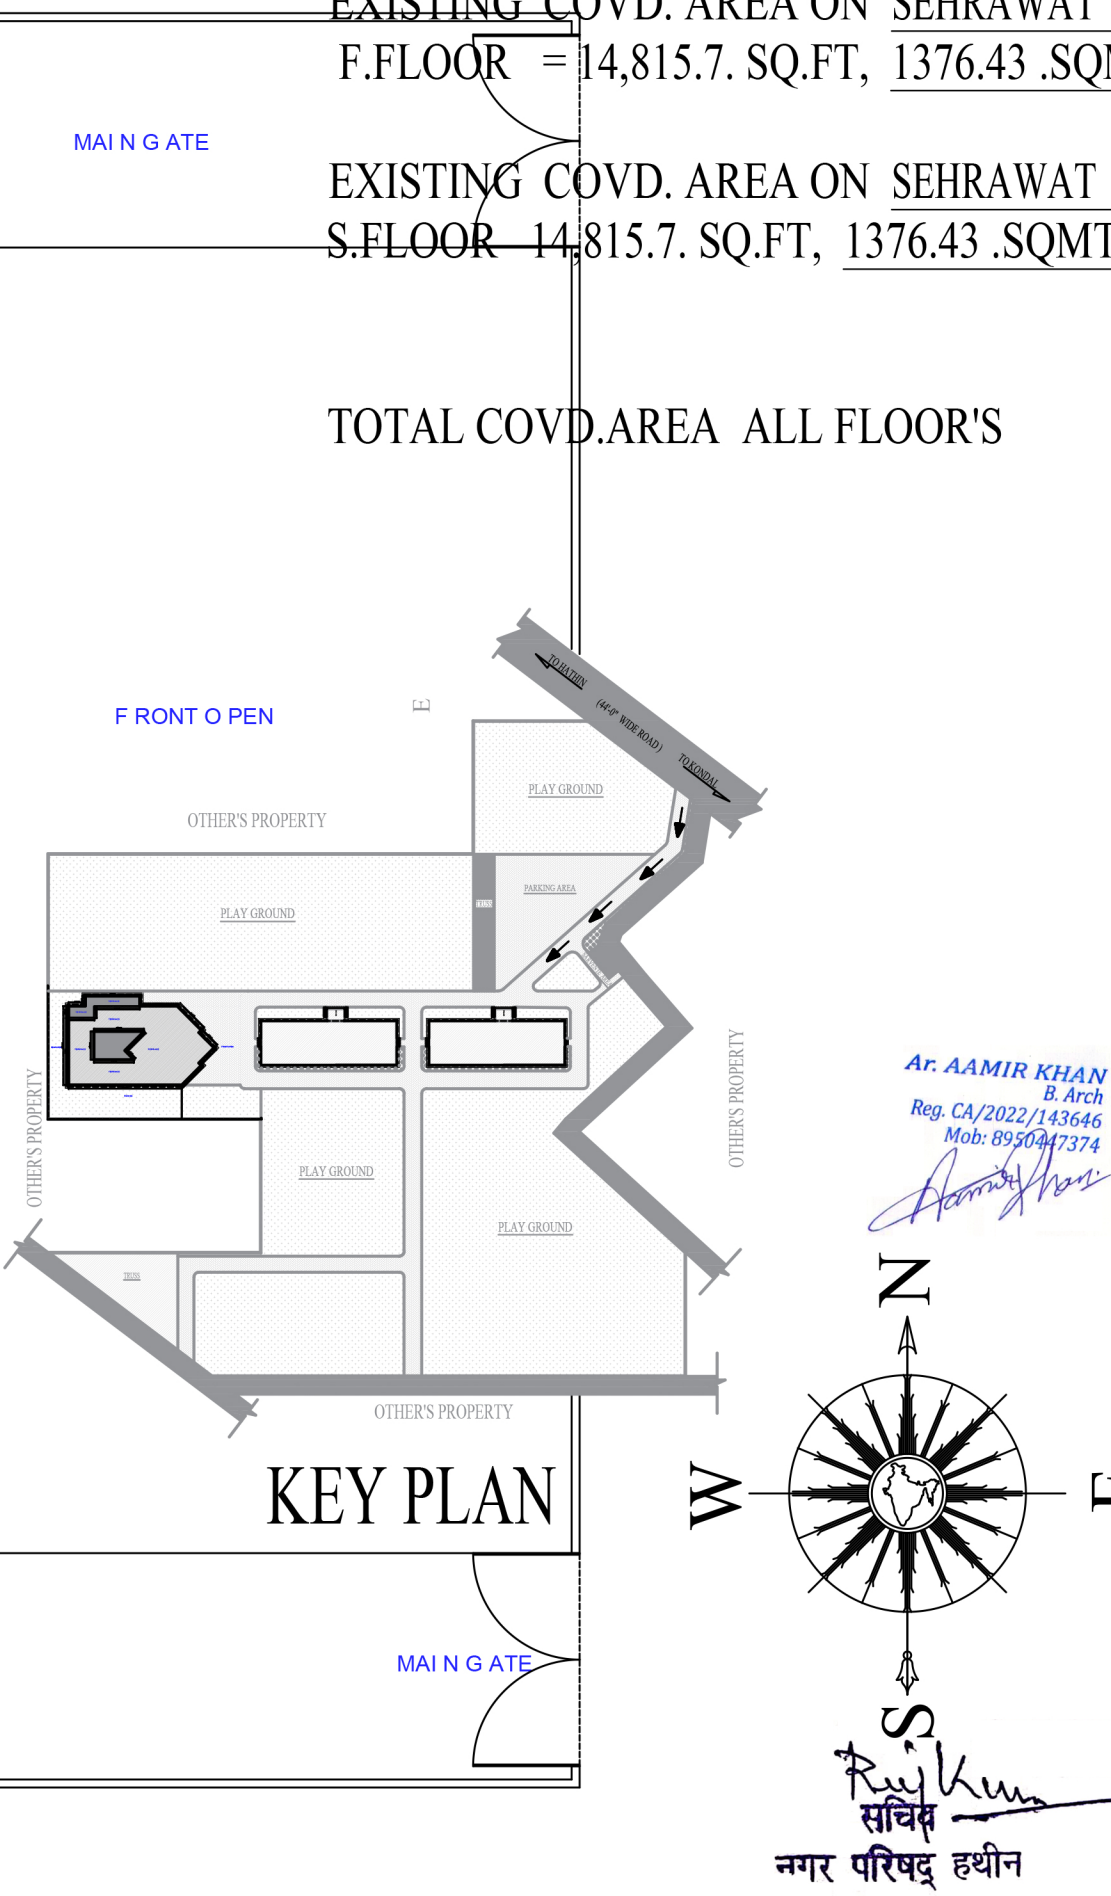

KEY PLAN

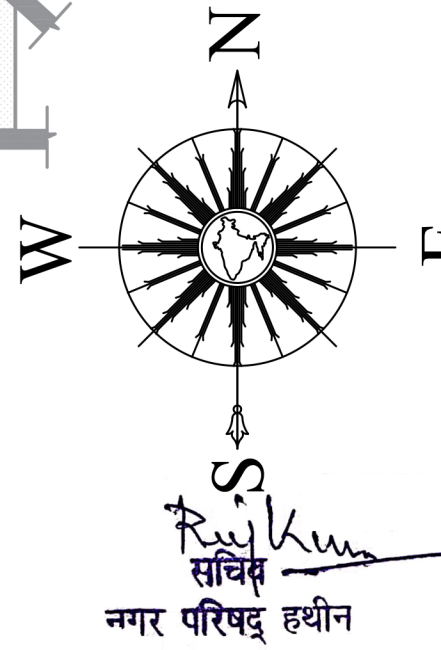

AREA STATE MENT :-	
TOTAL AREA OF PLOT = 108,900 SQ.FT, 10117.1411 SQMT OR 12100.00 SQYD OR 20. KANAL	
EXISTING COVD. AREA ON SEHRAWAT WORLD SCHOOL BUILDING G.FLOOR = 14,815.7. SQ.FT, 1376.43 .SQMT	
EXISTING COVD. AREA ON SEHRAWAT WORLD SCHOOL BUILDING F.FLOOR = 14,815.7. SQ.FT, 1376.43 .SQMT	
EXISTING COVD. AREA ON SEHRAWAT WORLD SCHOOL BUILDING S.FLOOR = 14,815.7. SQ.FT, 1376.43 .SQMT	
TOTAL COVD.AREA ALL FLOOR'S = 4129.27 SQMT & 4447.1. SQFT	
CLIENT	SEHRAWAT WORLD SCHOOL HATHIN (PALWAL) RUN BY SEHRAWAT EDUCATION SOCIETY
TITLE	EXISTING BUILDING PLAN SEHRAWAT WORLD SCHOOL BUILDING GROUND FLOOR PLAN, FIRST FLOOR PLAN, SECOND FLOOR PLAN
OWNER	President Sehrawat Education Society Hathin (Palwal)
ARCHITECTS:	BASERA ASSOCIATES architects interior designers project management
WAKF SHOPPING COMPLEX RASULPURROAD PALWAL	TEL- 01275 - 244217- MOB. 8950447374
DATE	